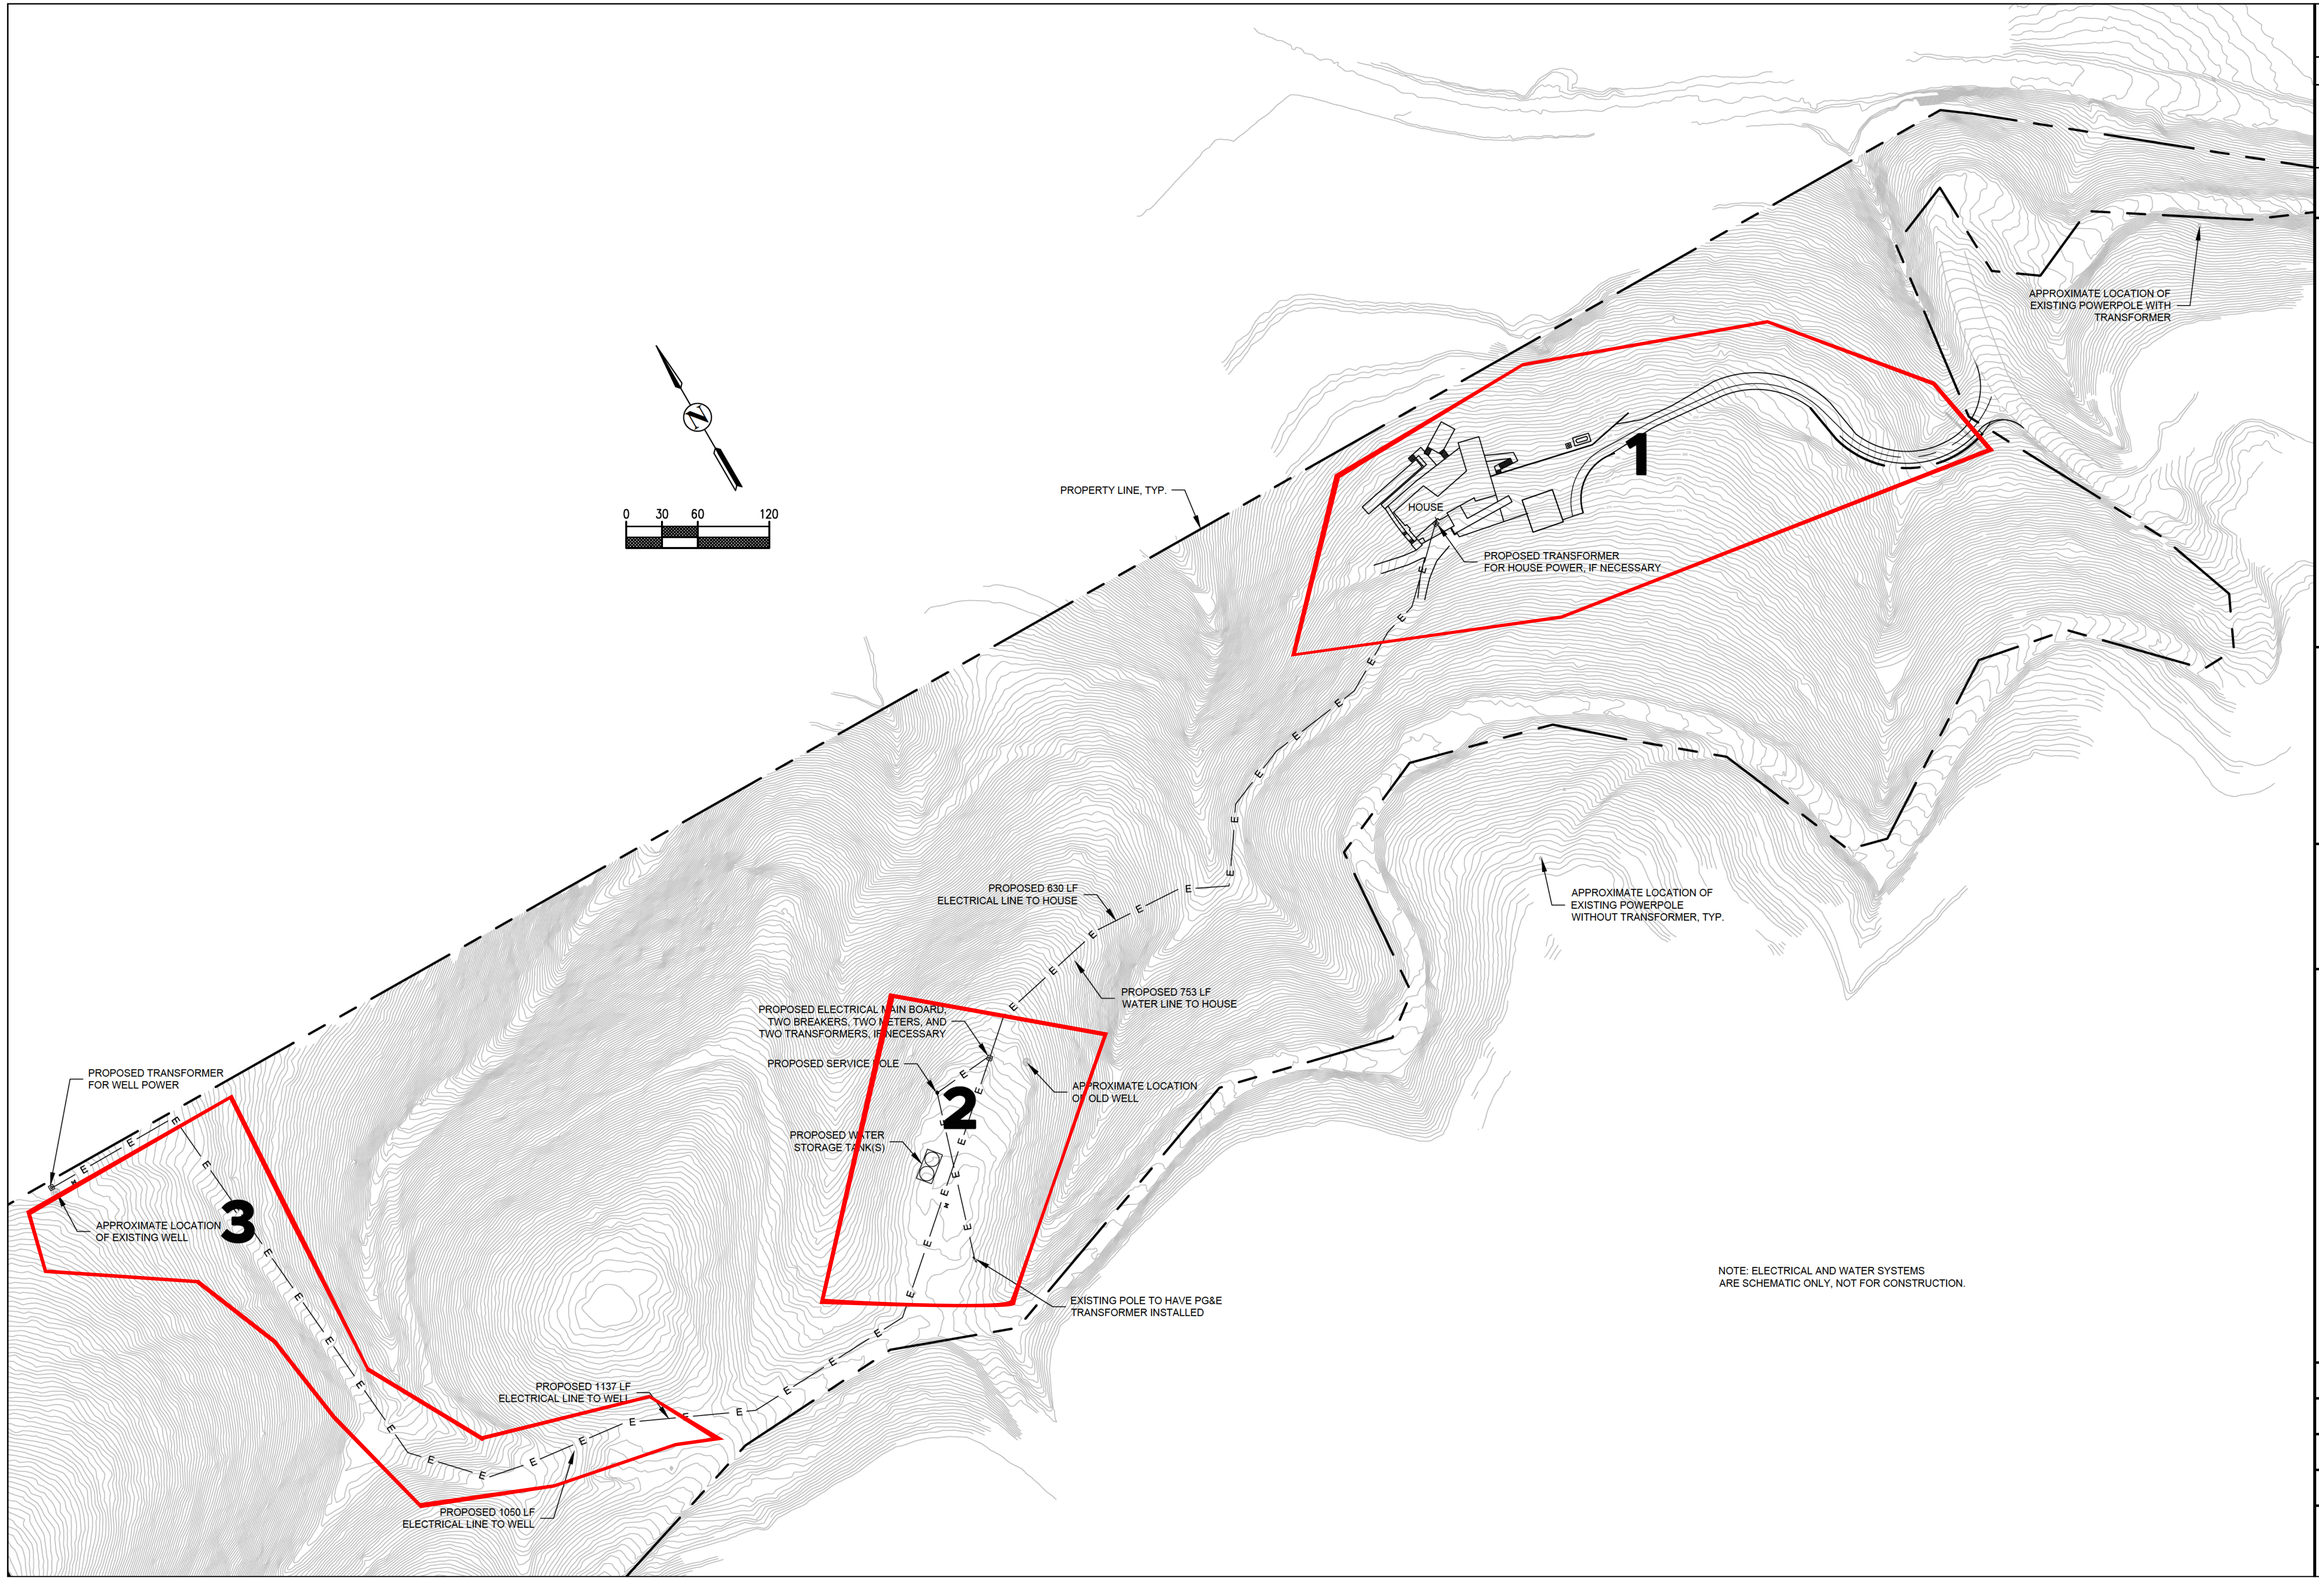


REVISION	DESCRIPTION	BY	DATE

ATTERBURY & ASSOCIATES, INC.
Civil Engineering – Land Planning
16109 Healdsburg Avenue, Suite D, Healdsburg, CA 95448
Phone: (707) 433-0134; Fax: (707) 433-0135

APN: 090-140-038

SCHEMATIC DESIGN PHASE
UTILITY SITE PLAN

[redacted]
3210 W. DRY CREEK ROAD
HEALDSBURG, CA 95448

Date: 3/25/15

Scale: AS SHOWN

Drawn: MD

Job: 13-44

Sheet: 1 of 3