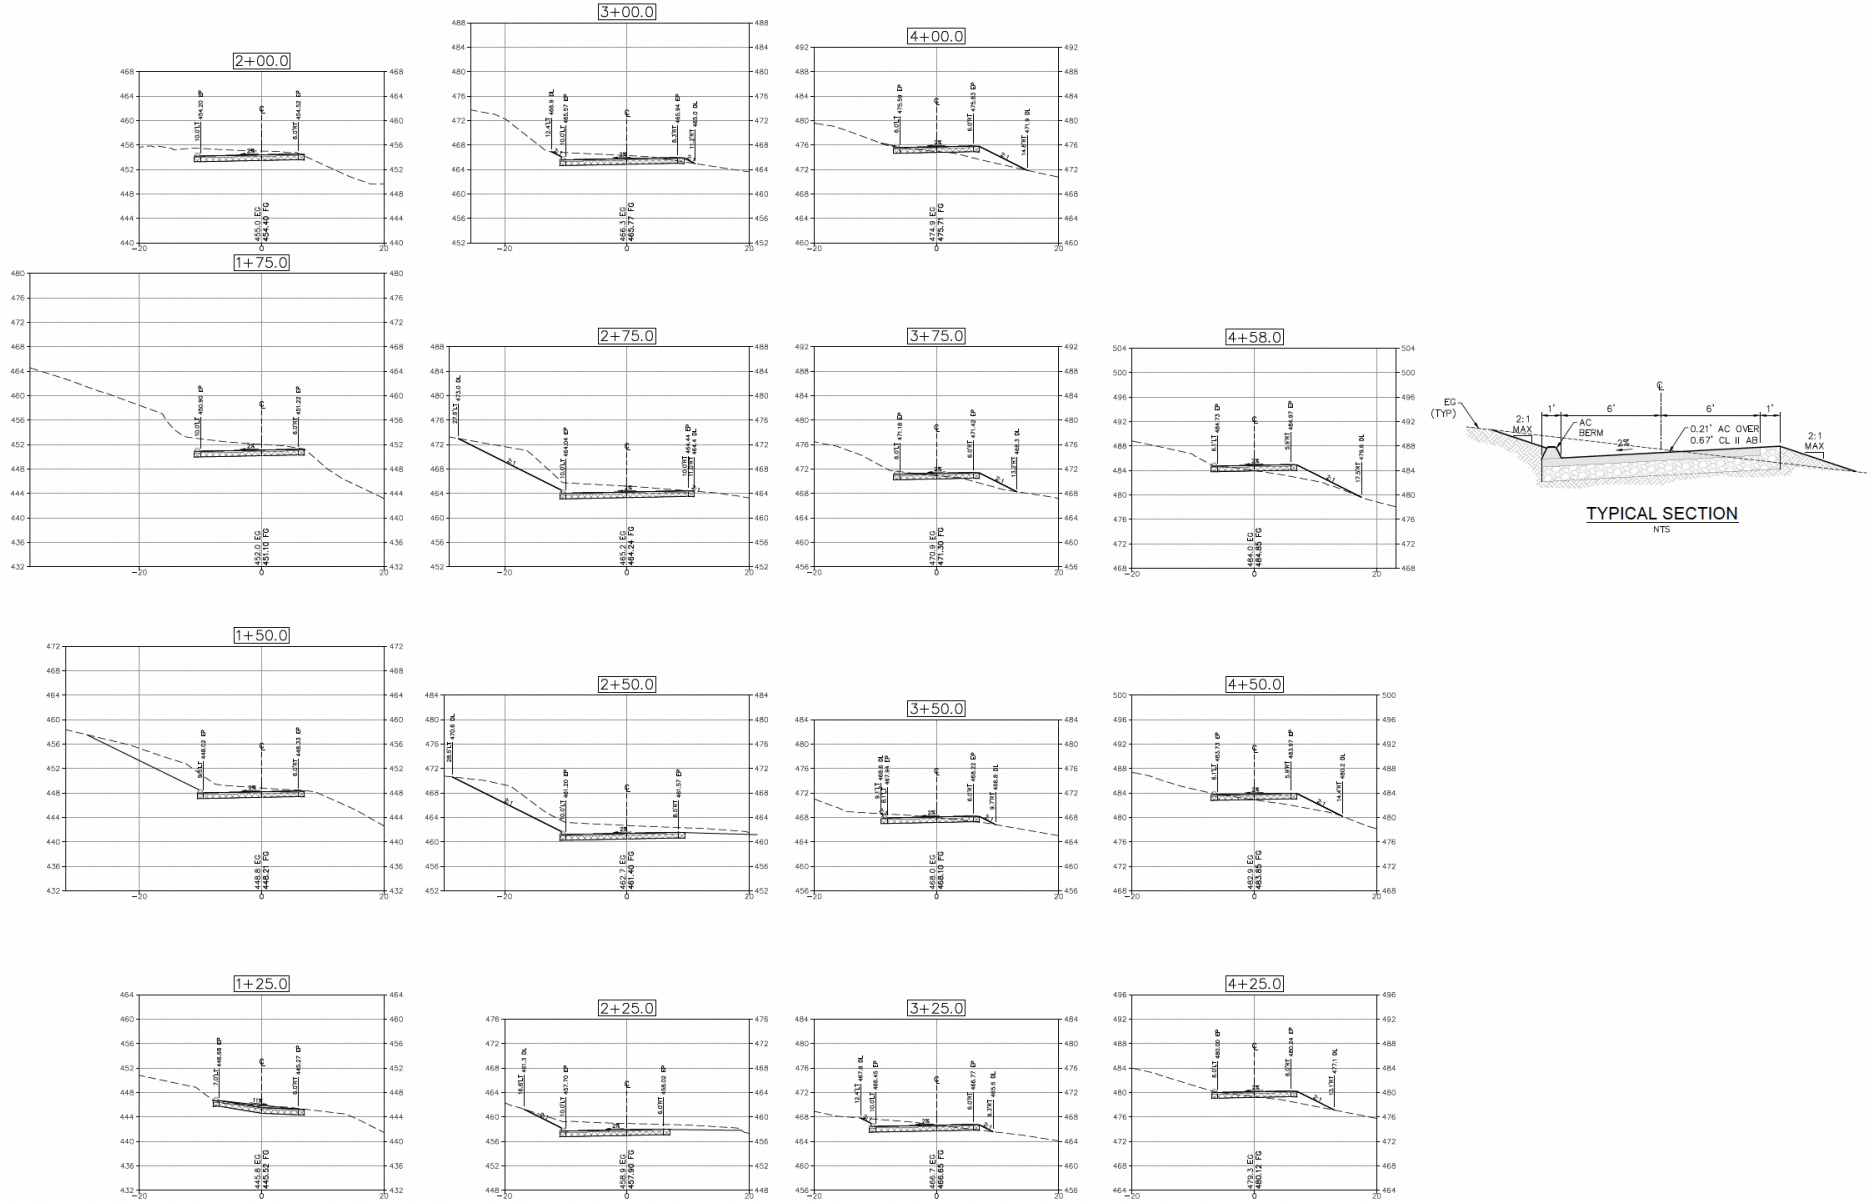


TYPICAL SECTION
NTS

DRIVEWAY CROSS-SECTIONS

10' 5' 0 5' 10' 20' 30'
Graphic Scale: 1" = 10' H/V

LEGEND:
——— FINISHED GRADE
- - - - - - - - - EXISITNG GRADE

GRADING APPROVED
joshua ricci
November 6, 2022
PERMIT SONOMA ENGINEERING

No.	Date	Revisions Description	Approved

adobe associates, inc.
civil engineering | land surveying | wastewater
1220 N. Dutton Ave., Santa Rosa, CA 95401
P: (707) 541-2300 F: (707) 541-2301
Website: www.adobeinc.com
"A Service You Can Count On®"

Timothy L. Schram, RCE 67890
My license expires 6/30/2023

WHITE RESIDENCE
DRIVEWAY CROSS SECTIONS
3210 West Dry Creek Road
Healdsburg, California
APN 090-140-038

SCALE: AS NOTED
Date: July 25, 2022
Design by: KM
Drawn by: RMS
Checked by: TLS

Sheet
C4.0
6 of 11 Sheets
Job 21387

GRD22-0090

T:\2021 PROJECTS\21387\dwg\4-Hdbg-Design\Civil Docs\21387-C4.0_Driveway Cross-Sections.dwg, Roselle Nordahl, 7/25/2022 5:08:07 PM