
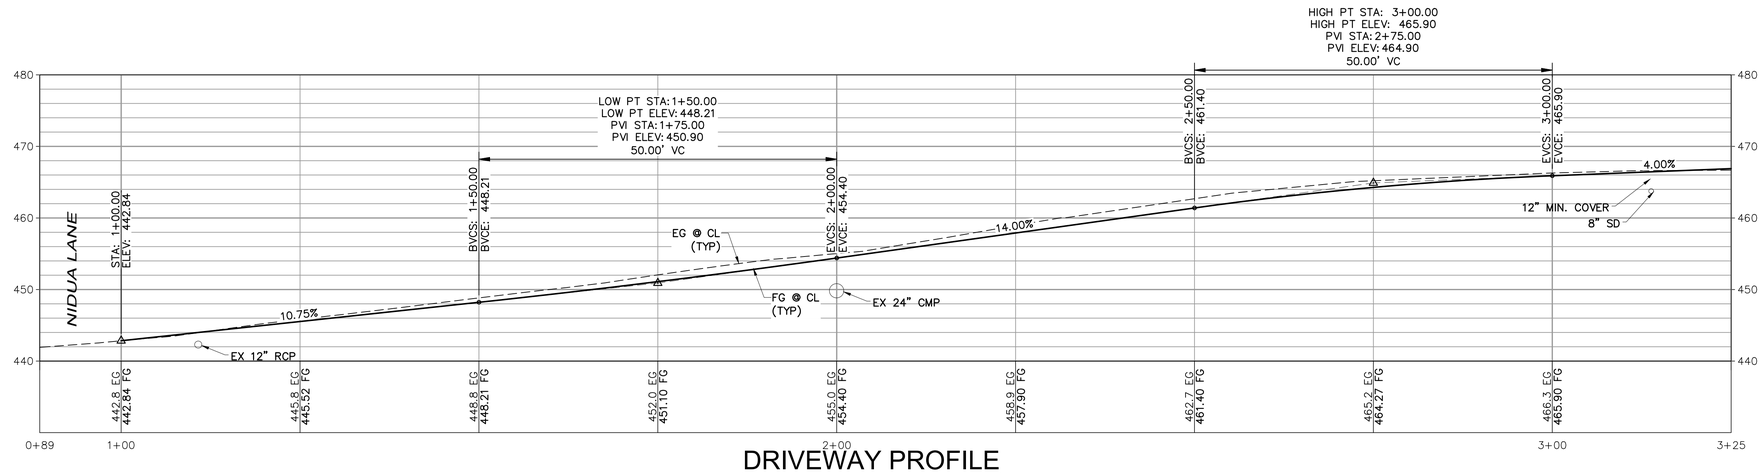


DRIVEWAY PROFILE

10' 5' 0 5' 10' 20' 30'

Graphic Scale: 1" = 10' H/V

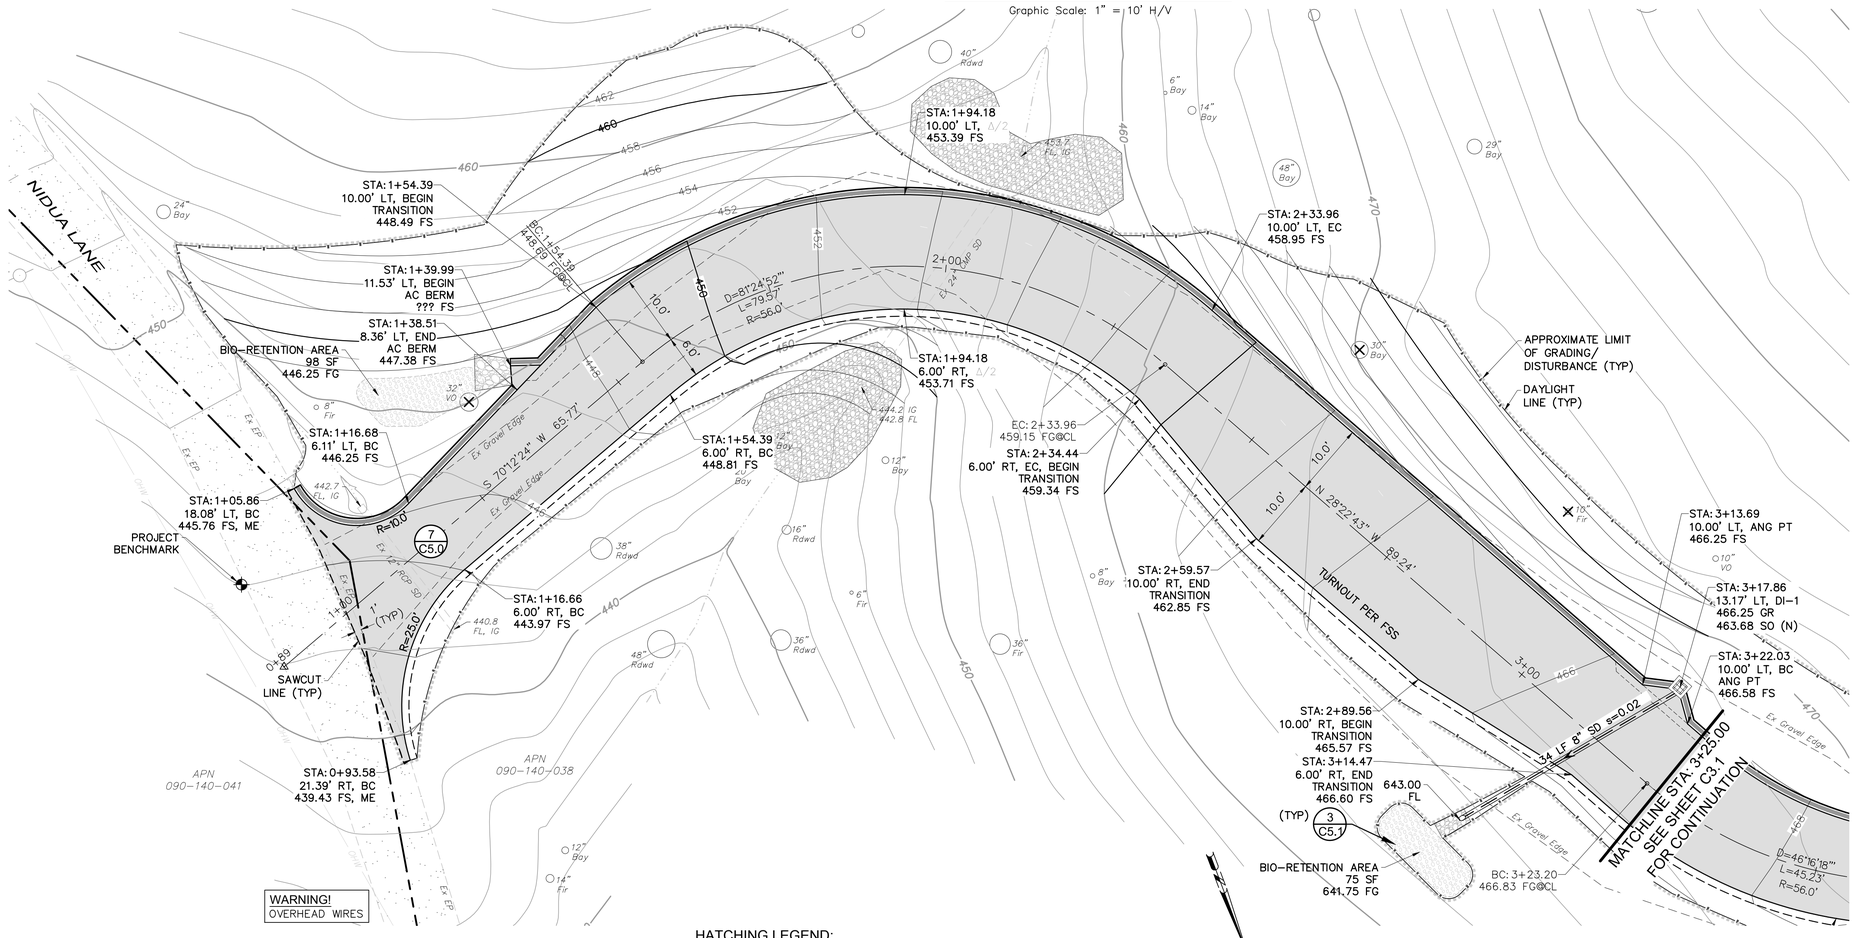

DRIVEWAY PLAN

10' 5' 0 5' 10' 20' 30'

Graphic Scale: 1" = 10'

HATCHING LEGEND:

- 0.21' AC OVER 0.67' CL II AB
- 4" PCC OVER 6" CL II AB W/ FIBERCRETE
- WOOD DECK
- RIP-RAP
- BIO-RETENTION AREA

DEMOLITION LEGEND:

- 12" LO — EX TREE TO BE REMOVED

No.	Date	Revisions	Description	Approved

adobe associates, inc.
civil engineering | land surveying | wastewater
1220 N. Dutton Ave., Santa Rosa, CA 95401
P. (707) 541-2300 F. (707) 541-2301
Website: www.adobeinc.com
"A Service You Can Count On!"

Timothy L. Schram, RCE 67890
My license expires 6/30/2019

PROFESSIONAL ENGINEER * TIMOTHY LEE SCHRAM * No. 067890 * Exp.6/30/2019 * REGISTERED * STATE OF CALIFORNIA * CIVIL

MURRAY RESIDENCE
DRIVEWAY PLAN & PROFILE

3210 West Dry Creek Road
Healdsburg, California
APN 090-140-038

SCALE: AS NOTED
Date: June 23, 2017
Design by: W.R
Drawn by: W.R
Checked by: T.L.S

Sheet
C3.0
3 of 8 Sheets
Job 16285

T:\2016 PROJECTS\16285\dwg\Adobe-Design\Const Docs\16285-C3.0-C3.1_Driveway Plan & Profile.dwg, Rogelio Rodriguez, 6/22/2017 9:25:26 AM